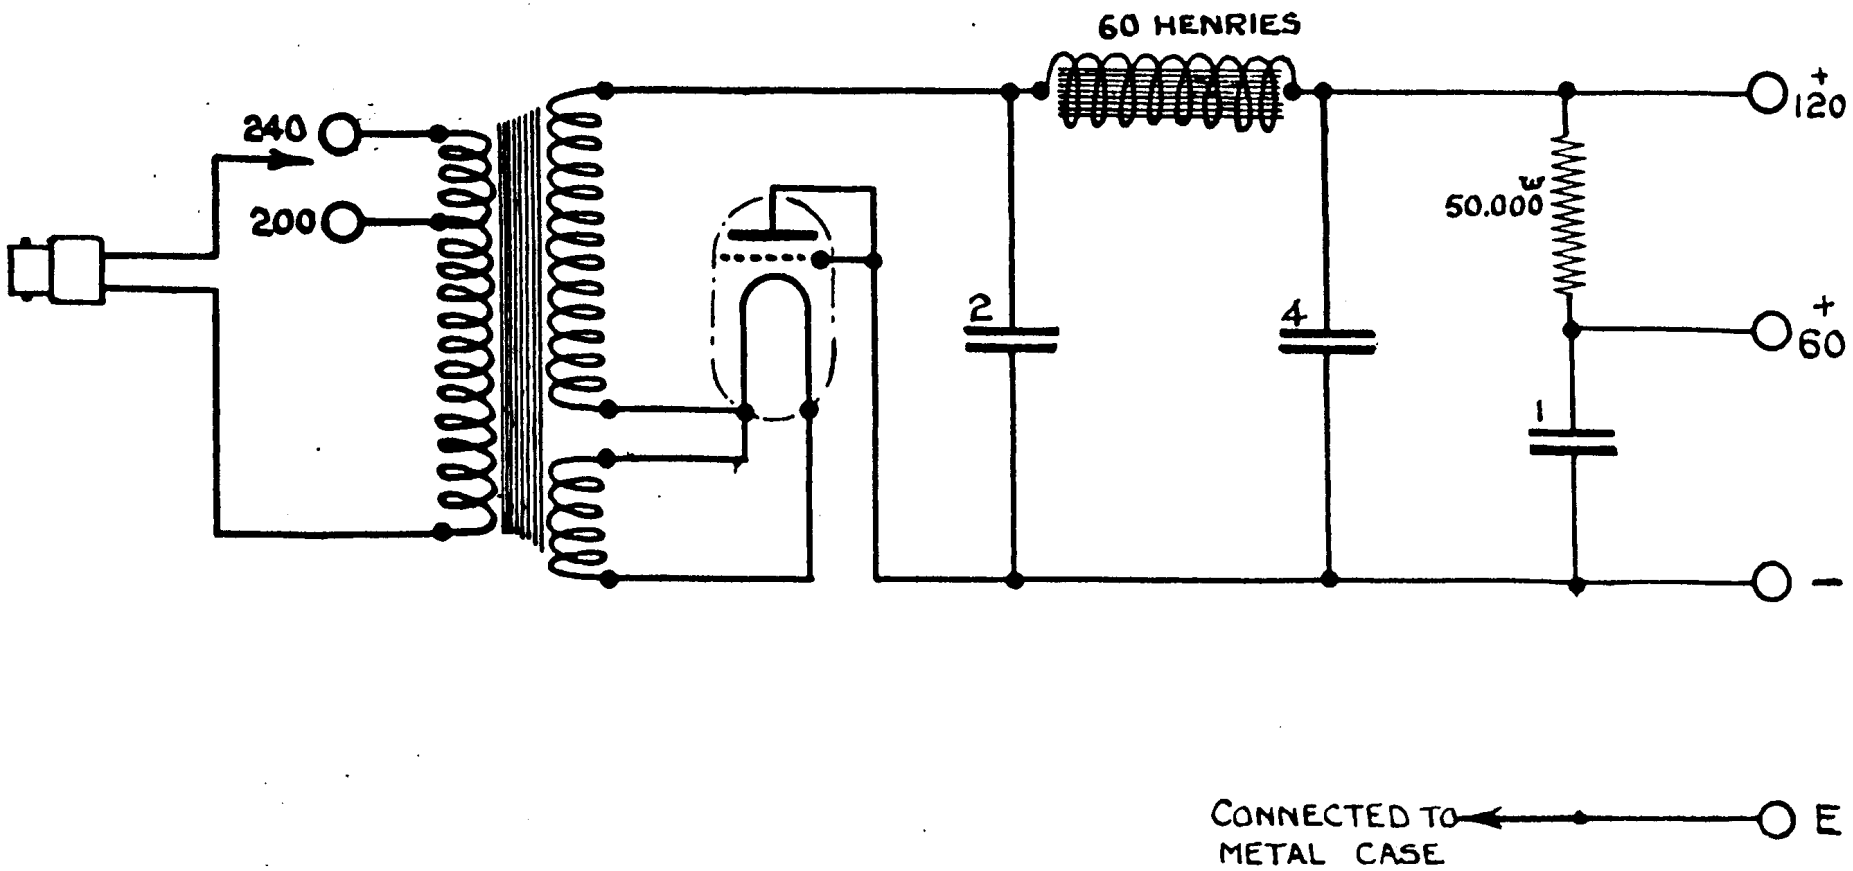

DIAGRAM OF CONNECTIONS.

H.T. SUPPLY UNIT

TYPE A.C.3.